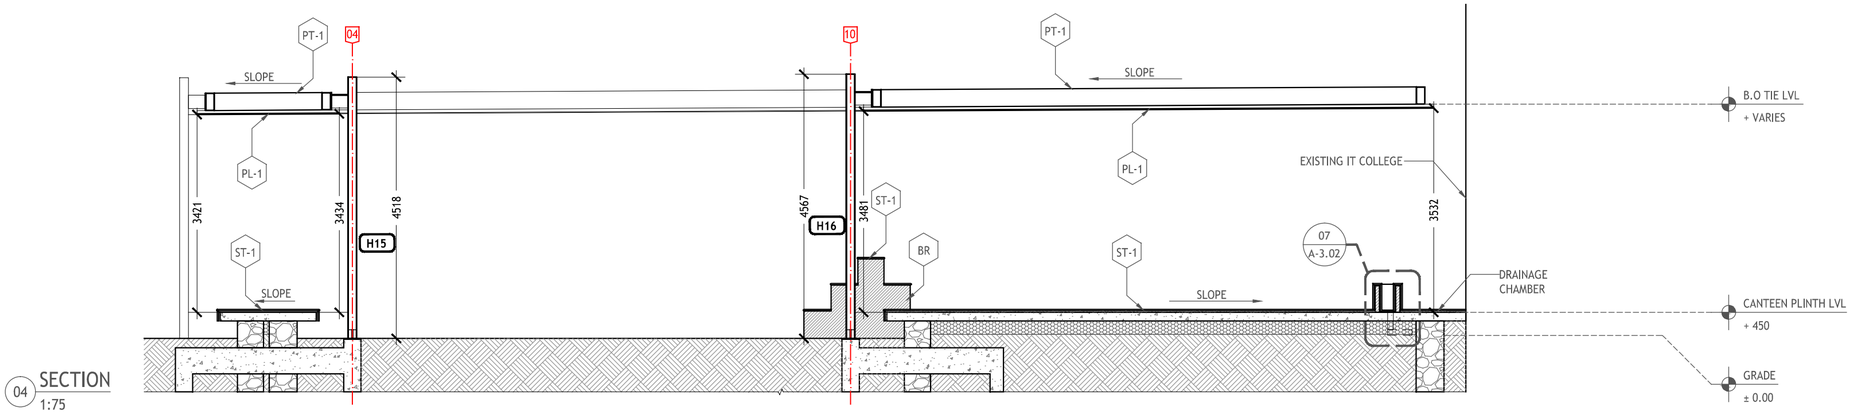

04 SECTION
1:75

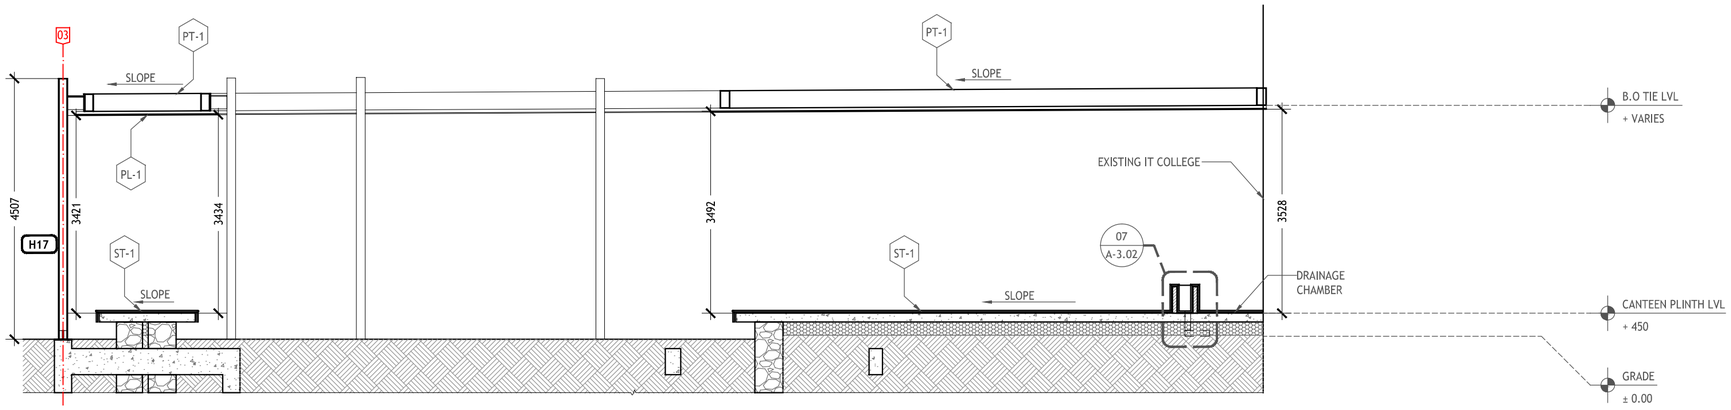

03 SECTION
1:75

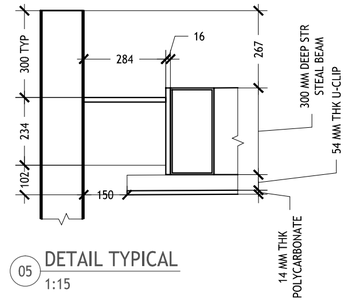

05 DETAIL TYPICAL
1:15

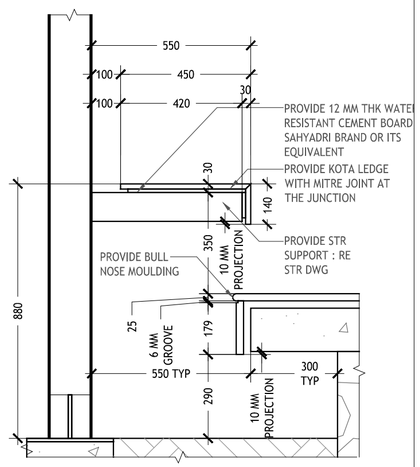

06 DETAIL TYPICAL
1:15

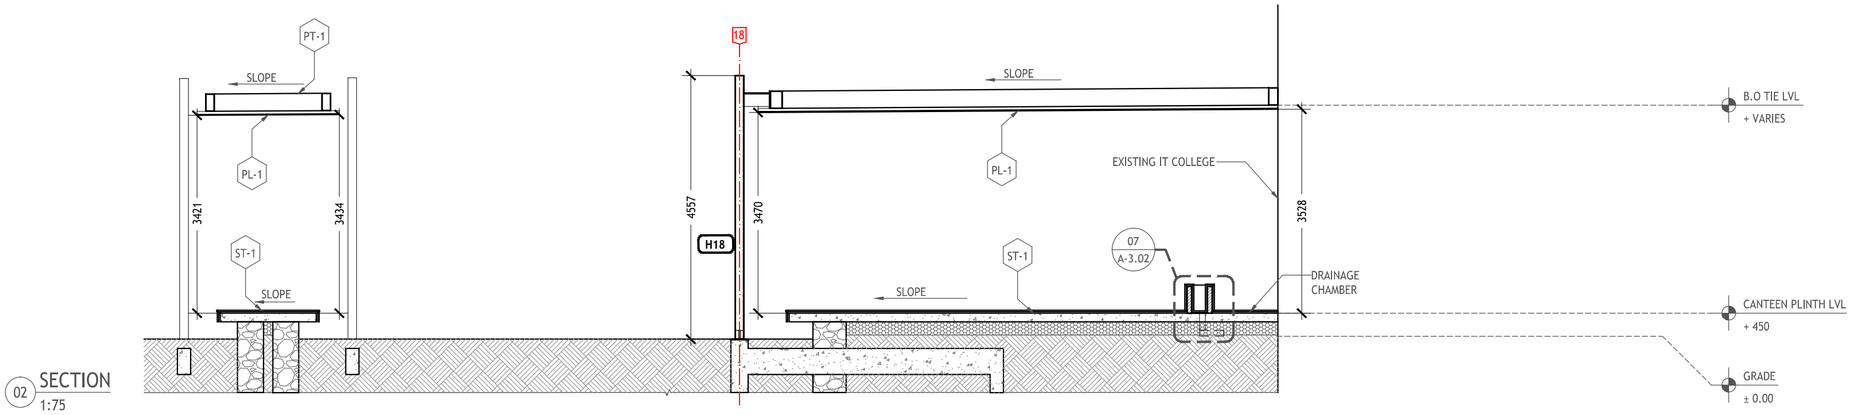

02 SECTION
1:75

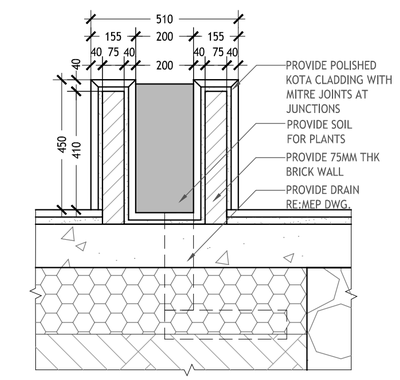

07 DETAIL-PLANTER BOX

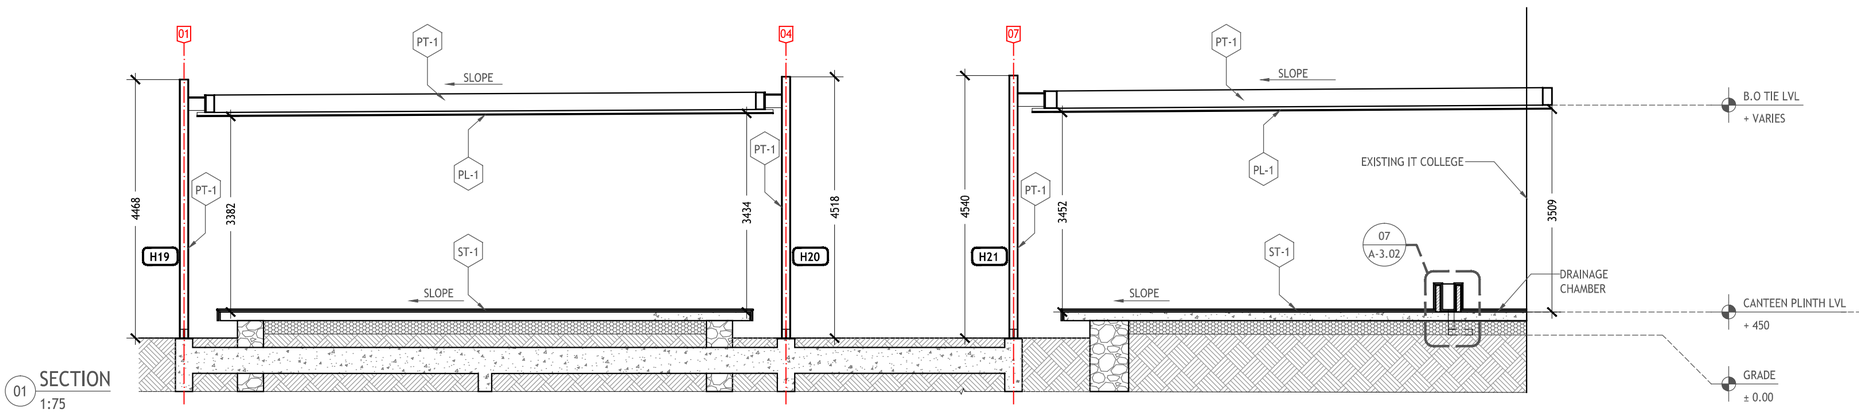

01 SECTION
1:75

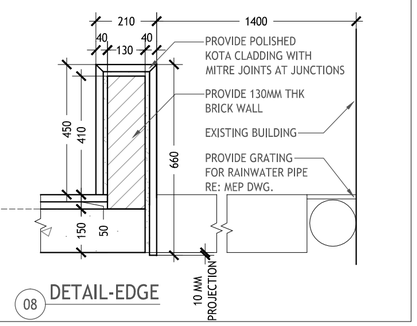

08 DETAIL-EDGE

ARCHITECTURE DESIGN

sP+a

Planning Urban Design Architecture

22C New Kantwadi Scheme
Near China Blue
Off Turner Road, Bandra W
Mumbai 400050
Tel.: 91 22 2640 0557
www.sp-arc.net

Copyright © 2015-16
All rights reserved.

SIGN/STAMP

DATE

CONSULTANT

STRUCTURAL CONSULTANT:
RAJEEV SHAH
MEP CONSULTANT:
DESIGN BUREAU

DATE

NOTES

1. ALL DIMENSIONS ARE IN MM.
2. DO NOT SCALE DRAWINGS.
3. ANY AMBIGUITY OR DISCREPANCY DISCOVERED SHALL BE REPORTED IMMEDIATELY TO THE ARCHITECT.
4. ALL LEVELS ARE MEASURED FROM THE UNFINISHED FLOOR LEVEL.
5. THESE DRAWINGS TO BE READ IN CONJUNCTION WITH STRUCTURAL AND SERVICES DRAWINGS.
6. REF SHEET A-1.10 FOR CENTERLINE DRAWING.
7. REF SHEET A-0.05 FOR RUBBLE WALL DRAWING.

SITE NORTH

NORTH

CLIENT

SOMAIYA TRUST

PROJECT NAME

TEMP.STRUCT.- IT COLLEGE SION

SHEET TITLE

CANTEEN BLOCK SECTIONS & DETAILS

DRAWN BY: SP

CHKD BY: AD

DATE: 180731

SHEET NUMBER:

A-3.02

GOOD FOR CONSTRUCTION